FULMER RESIDENCE

Whole-house plan

Recorded dimensions, architecture and opening positions from the uploaded SH3D model.

N



SUPPLIED DIMENSIONS

IDs link directly to source spans.

D01	62'-3 1/4"
D02	22'-1 7/8"
D03	10'-7 3/4"
D04	2'-1 3/4"
D05	19'-4 1/2"
D06	24'-1 5/8"
D07	19'-4"
D08	14'-4"

DETAIL SHEETS
02 Bedroom wing
03 Kitchen and service
04 Living and music
05 Primary suite and office


All 61 annotations appear in the dimension schedule.
No dimensions inferred from walls.

Dimension lines retain the uploaded endpoints and offsets. Dense annotations use IDs with the supplied length listed at right.
Feet and inches are displayed to the nearest 1/8 inch. Furniture envelopes are suggestions/placeholders; door swings are intentionally omitted.

Bedroom wing

Enlarged plan with the supplied bedroom, pool-bath and hall annotations.

N

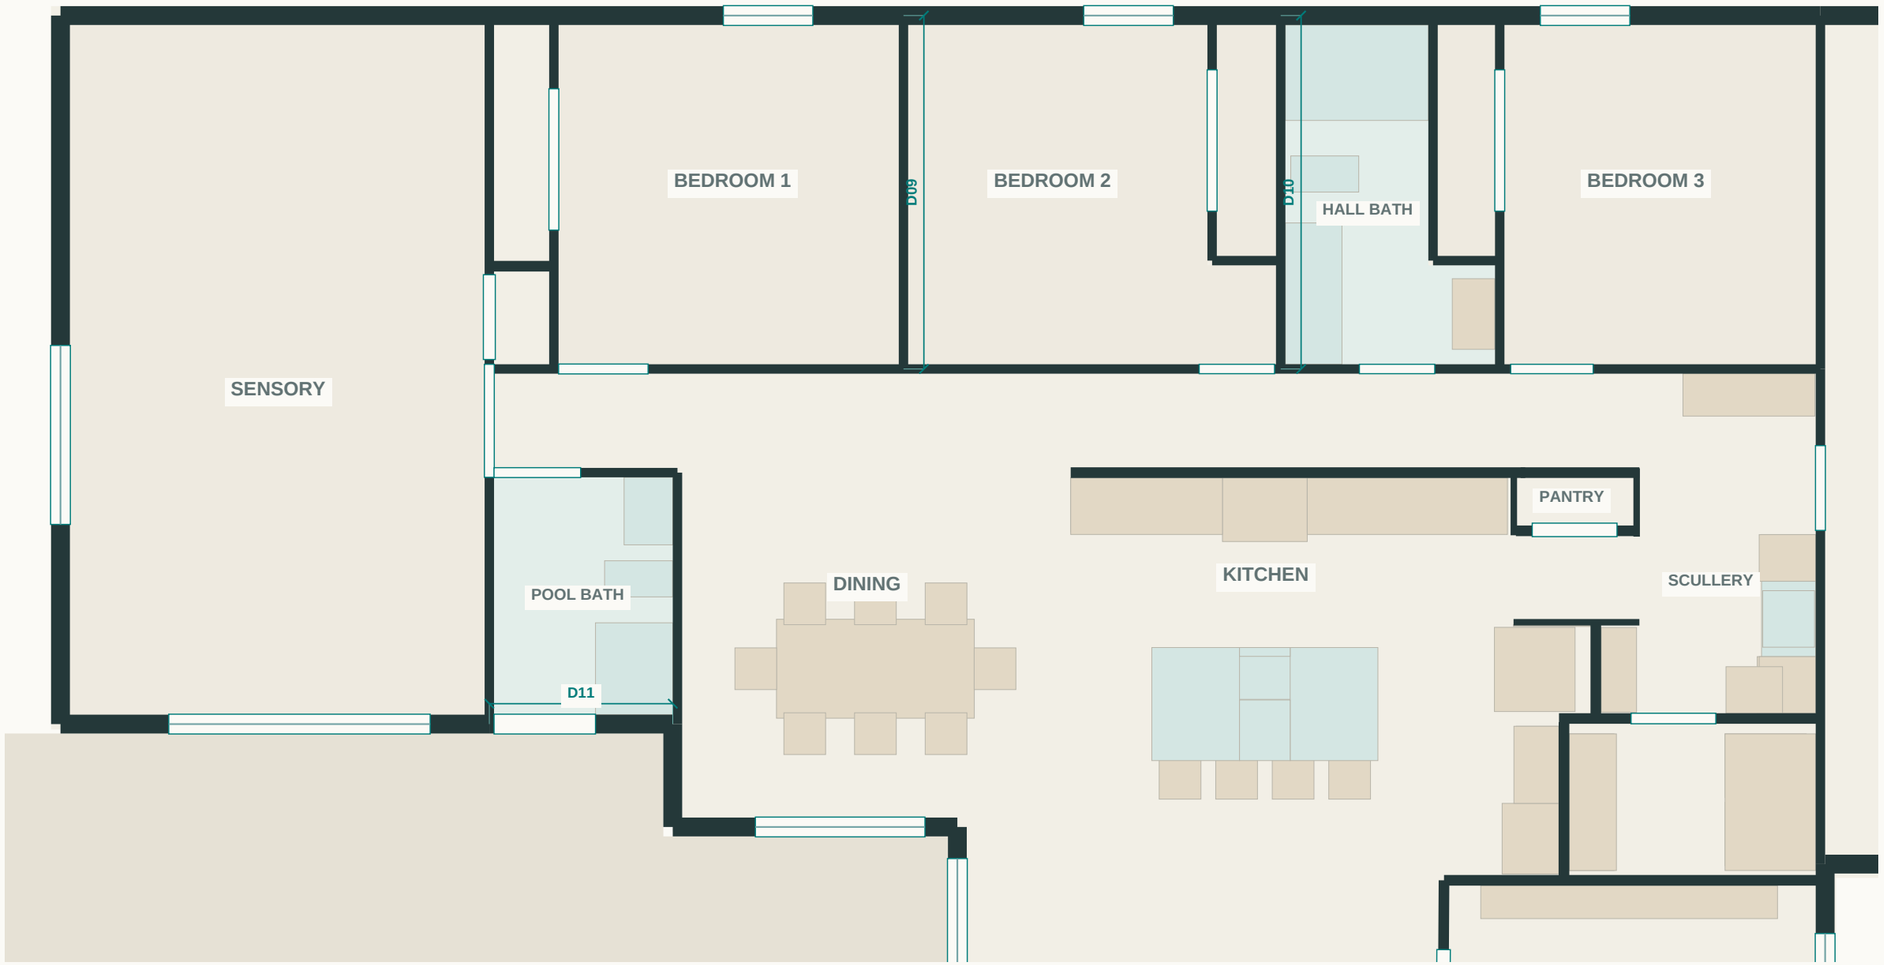

SUPPLIED DIMENSIONS

IDs link directly to source spans.


D09	12'-6"
D10	12'-6"
D11	6'-5 7/8"

Dimension lines retain the uploaded endpoints and offsets. Dense annotations use IDs with the supplied length listed at right.
Feet and inches are displayed to the nearest 1/8 inch. Furniture envelopes are suggestions/placeholders; door swings are intentionally omitted.

Kitchen, pantry and service rooms

Supplied annotations retained; pantry, island, scullery and laundry shown in context.

N

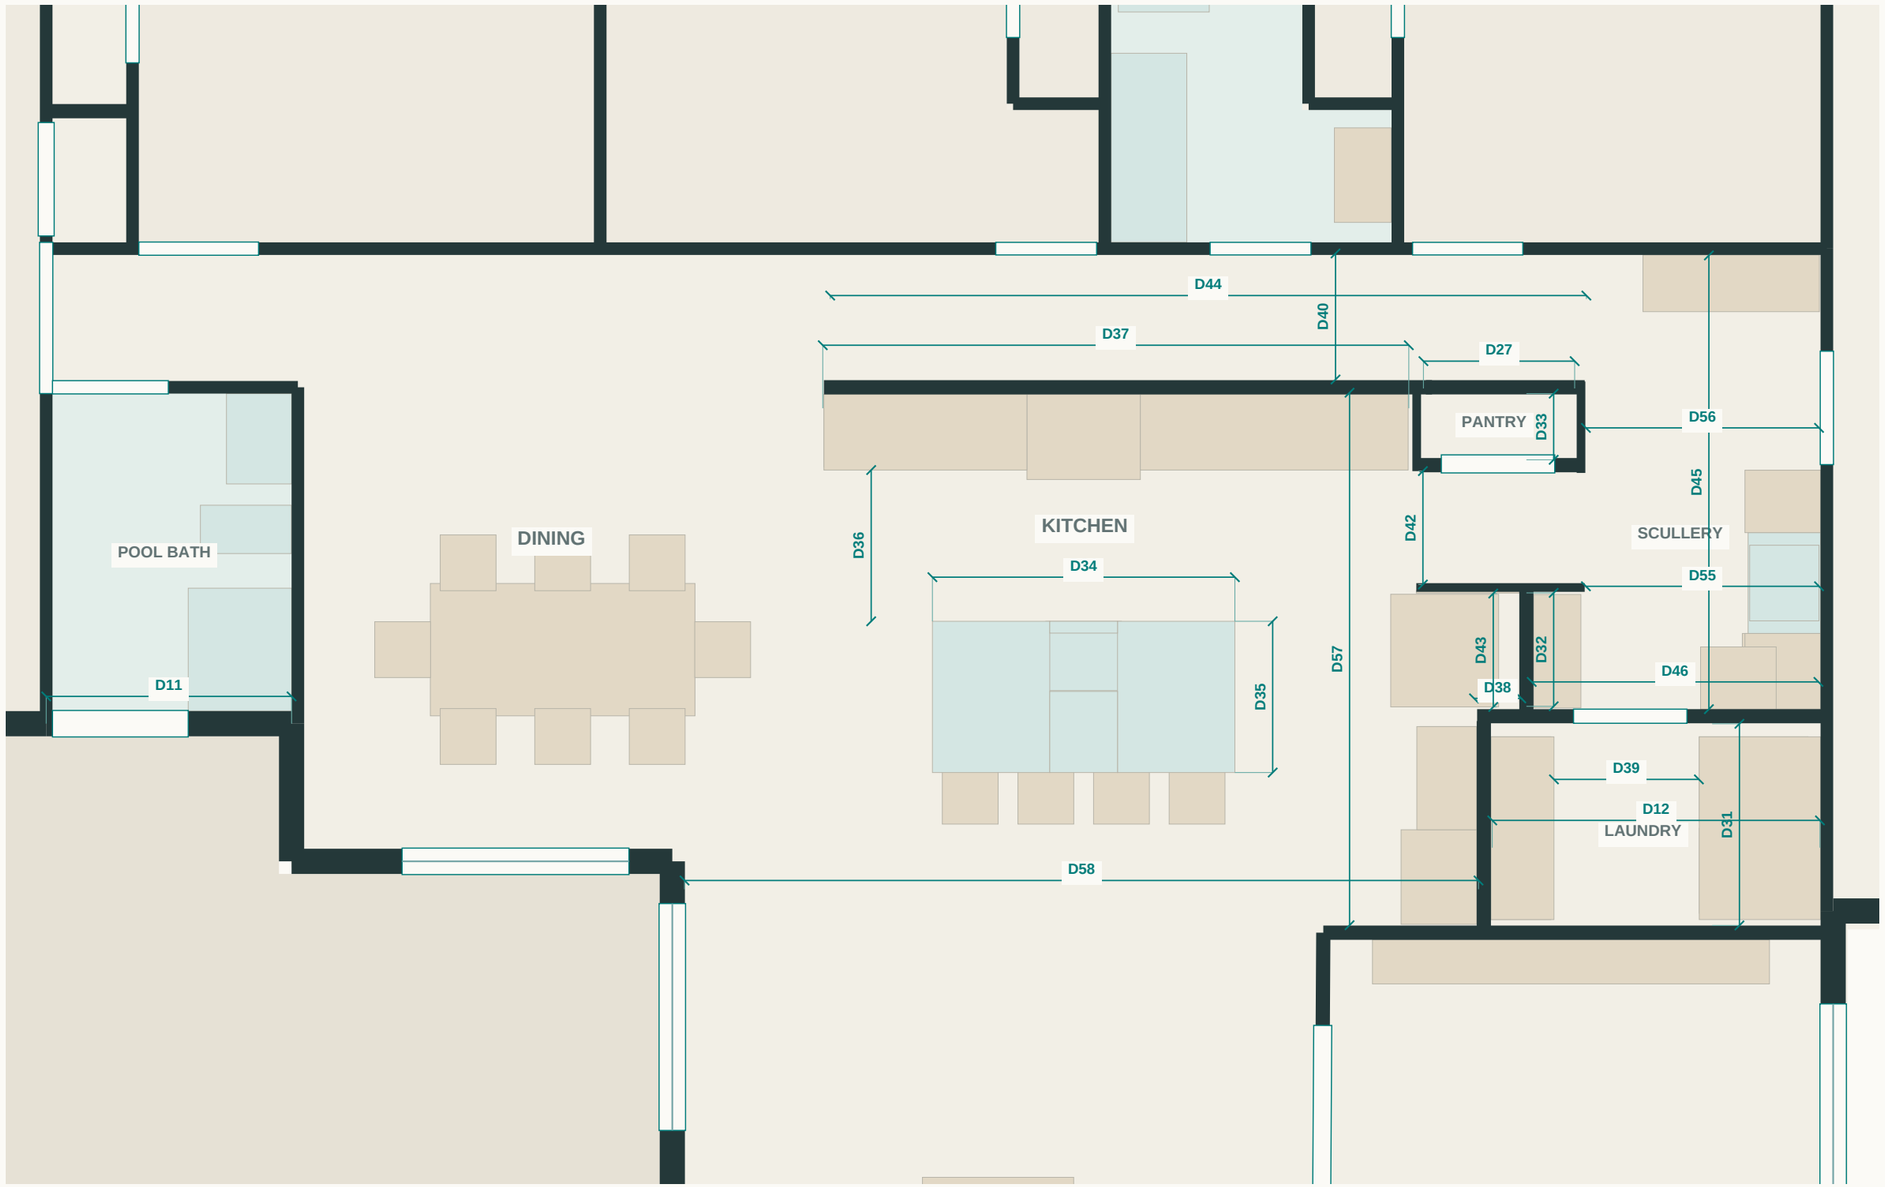

SUPPLIED DIMENSIONS

IDs link directly to source spans.


D11	6'-5 7/8"
D12	8'-8"
D27	4'-0"
D31	5'-4"
D32	3'-0"
D33	1'-9"
D34	8'-0"
D35	4'-0"
D36	4'-0"
D37	15'-6"
D38	1'-3"
D39	3'-10"
D40	3'-4"
D42	3'-0"
D43	3'-0"
D44	20'-0"
D45	12'-0"
D46	7'-7"
D55	6'-2"
D56	6'-2"
D57	14'-1"
D58	21'-0"

Dimension lines retain the uploaded endpoints and offsets. Dense annotations use IDs with the supplied length listed at right.
Feet and inches are displayed to the nearest 1/8 inch. Furniture envelopes are suggestions/placeholders; door swings are intentionally omitted.

Living, music and entrance

Room openings and supplied spans; furniture shown only as a reference envelope.

N

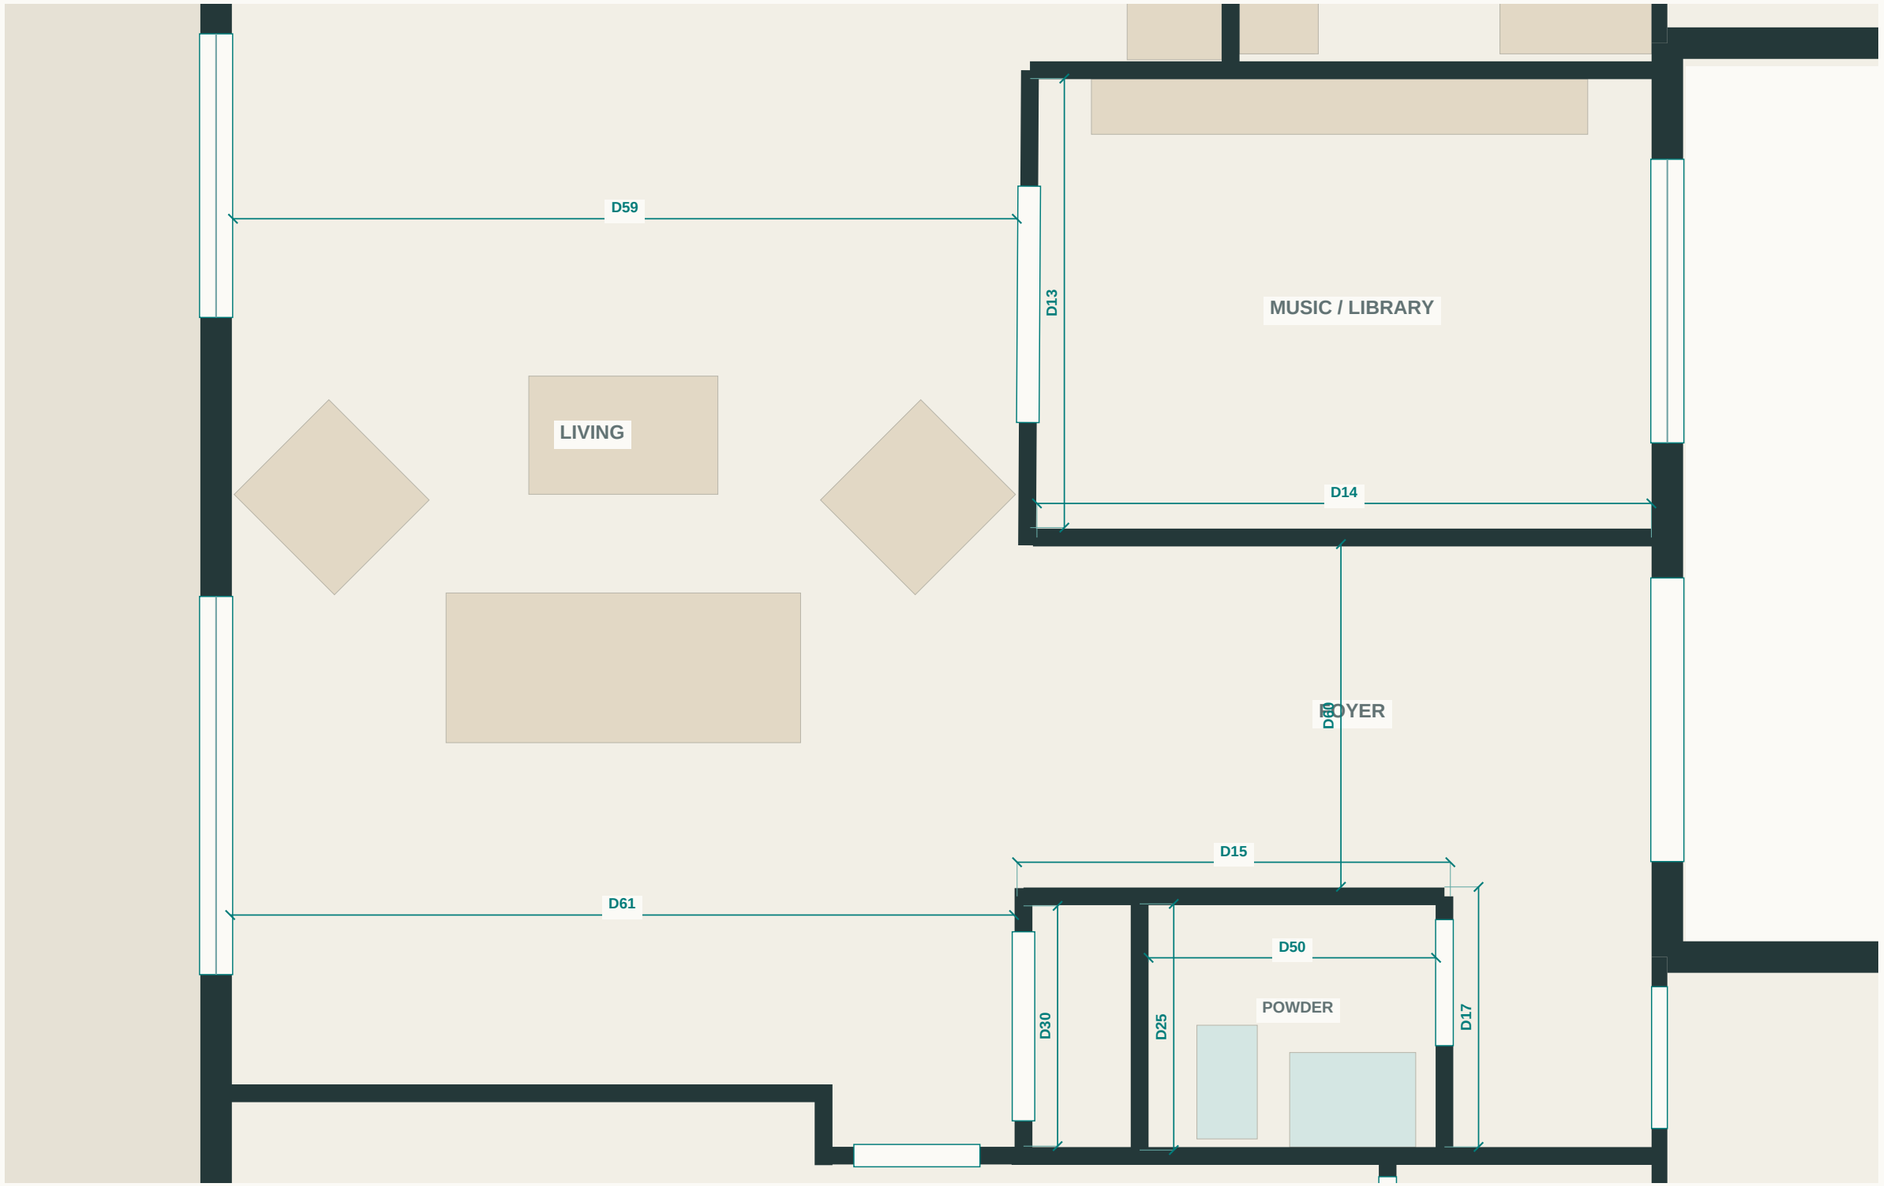

SUPPLIED DIMENSIONS

IDs link directly to source spans.

D13	9'-6"
D14	13'-0"
D15	9'-2"
D17	5'-6"
D25	5'-2 1/2"
D30	5'-1"
D50	6'-1"
D59	16'-7"
D60	7'-3"
D61	16'-7"


Dimension lines retain the uploaded endpoints and offsets. Dense annotations use IDs with the supplied length listed at right.
Feet and inches are displayed to the nearest 1/8 inch. Furniture envelopes are suggestions/placeholders; door swings are intentionally omitted.

Design review - not a construction or field-survey drawing. Print at 100%; use stated dimensions.

Primary suite and office

Existing-plumbing sink positions retained exactly as modeled.

N

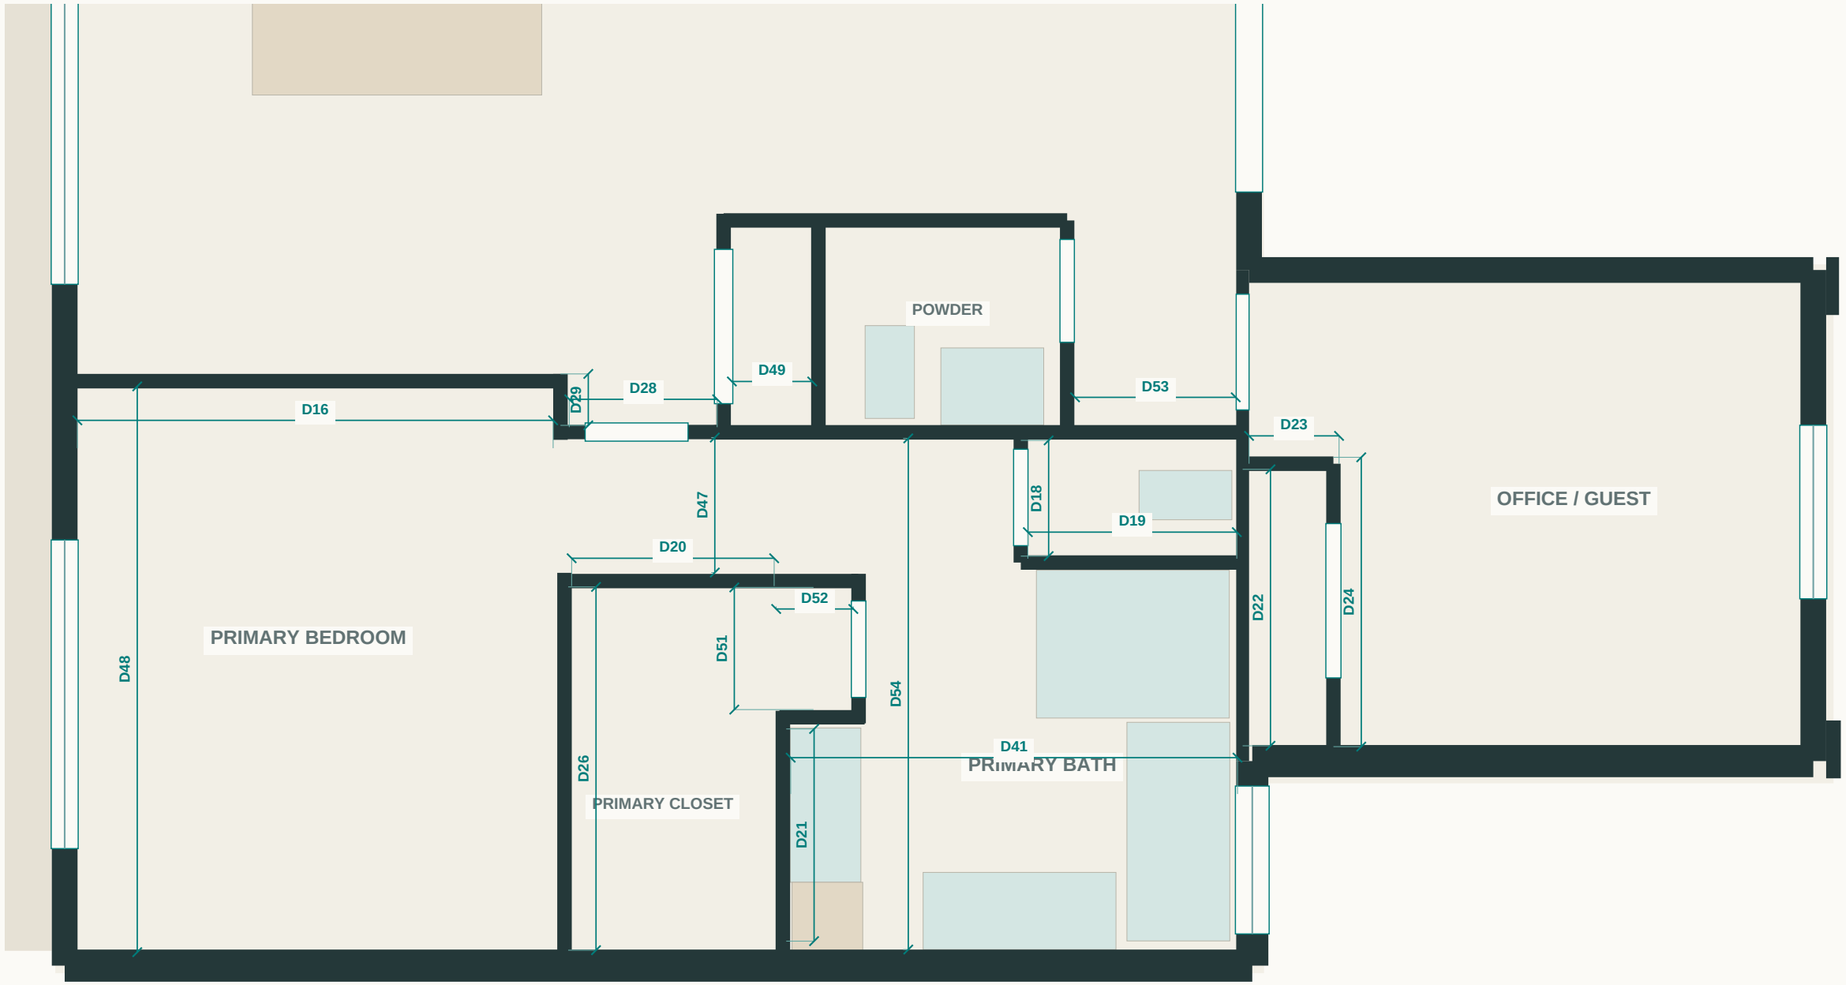

SUPPLIED DIMENSIONS

IDs link directly to source spans.

D16	12'-4"
D18	3'-0"
D19	5'-5"
D20	5'-3"
D21	5'-6"
D22	7'-2"
D23	2'-4"
D24	7'-6"
D26	9'-5"
D28	3'-10"
D29	1'-4"
D41	11'-7"
D47	3'-6"
D48	14'-8"
D49	2'-1"
D51	3'-2"
D52	2'-0"
D53	4'-2"
D54	13'-3"

Dimension lines retain the uploaded endpoints and offsets. Dense annotations use IDs with the supplied length listed at right.
Feet and inches are displayed to the nearest 1/8 inch. Furniture envelopes are suggestions/placeholders; door swings are intentionally omitted.

Design review - not a construction or field-survey drawing. Print at 100%; use stated dimensions.

Architectural reference plan

Walls, openings and fixture envelopes without dimension overlays.

N



The plan preserves the source geometry. No corrections to passage widths, sink positions or closet walls have been made.
The walkthrough and furnishings are design-review aids; verify all construction dimensions and openings on site.

Supplied dimension schedule

Every dimensionLine annotation in file order - part 1 of 2.

N

ID	DIMENSION	DETAIL SHEET	SOURCE ANNOTATION ID
D01	62'-3 1/4"	Overview	1293e4c3-ff99-466f...
D02	22'-1 7/8"	Overview	4a6b4dc9-0724-4897...
D03	10'-7 3/4"	Overview	92d6cd60-e064-456a...
D04	2'-1 3/4"	Overview	1493f5a5-665f-4caf...
D05	19'-4 1/2"	Overview	726a70c3-00b5-41ce...
D06	24'-1 5/8"	Overview	282046ff-0946-4ac2...
D07	19'-4"	Overview	21bd9a6f-db52-45e1...
D08	14'-4"	Overview	2423a95c-6bc5-4055...
D09	12'-6"	Bedroom Wing	27e3045c-7c73-4712...
D10	12'-6"	Bedroom Wing	b241b882-75ab-46d3...
D11	6'-5 7/8"	Kitchen Service	8717b9bd-5653-48ee...
D12	8'-8"	Kitchen Service	b40087f9-81bb-4c76...
D13	9'-6"	Living Music	f372b90f-21bc-48ea...
D14	13'-0"	Living Music	6f7357d6-2394-4cb6...
D15	9'-2"	Living Music	fc23a547-677f-4664...
D16	12'-4"	Primary Suite	77354c02-05b2-447a...

ID	DIMENSION	DETAIL SHEET	SOURCE ANNOTATION ID
D17	5'-6"	Living Music	3310a2e0-c2e9-457b...
D18	3'-0"	Primary Suite	10d2475b-f5a1-43f3...
D19	5'-5"	Primary Suite	947f5192-7256-4941...
D20	5'-3"	Primary Suite	9ba84f8a-62c0-4c34...
D21	5'-6"	Primary Suite	d143ad4e-771e-47e4...
D22	7'-2"	Primary Suite	93f9e6a6-f123-4f69...
D23	2'-4"	Primary Suite	1605fc77-885e-4628...
D24	7'-6"	Primary Suite	b2b1eeaf-dad5-49fa...
D25	5'-2 1/2"	Living Music	561a9395-cda0-4778...
D26	9'-5"	Primary Suite	8babd771-3e1e-44a9...
D27	4'-0"	Kitchen Service	f47f793c-a774-457d...
D28	3'-10"	Primary Suite	ee6e57d8-4490-4662...
D29	1'-4"	Primary Suite	a83ec865-3013-46e8...
D30	5'-1"	Living Music	bd1428de-7937-44ca...
D31	5'-4"	Kitchen Service	ef0af162-cd07-4821...
D32	3'-0"	Kitchen Service	c925ba7a-b13a-4de5...

The values above are calculated only from the owner-created dimensionLine spans, as Sweet Home 3D displays those annotations.
They are not replacement measurements taken from wall geometry. Source endpoints and offsets are preserved in the JSON download.
Annotations may refer to wall centerlines, clear openings, fixtures or approximate spans; their placement does not establish construction intent.

Supplied dimension schedule

Every dimensionLine annotation in file order - part 2 of 2.

N

ID	DIMENSION	DETAIL SHEET	SOURCE ANNOTATION ID
D33	1'-9"	Kitchen Service	0d12dd6e-b0e3-4d24...
D34	8'-0"	Kitchen Service	5baa764d-26f5-4b0f...
D35	4'-0"	Kitchen Service	bf64765b-c248-4ad3...
D36	4'-0"	Kitchen Service	f19d9c97-bd9a-4f71...
D37	15'-6"	Kitchen Service	65fc86e6-423e-4c74...
D38	1'-3"	Kitchen Service	584f9c68-9e54-4887...
D39	3'-10"	Kitchen Service	02434fb3-5e95-40f3...
D40	3'-4"	Kitchen Service	91183165-2b17-4750...
D41	11'-7"	Primary Suite	4a7bd1ac-ed3a-4783...
D42	3'-0"	Kitchen Service	fdaa9fbd-56cd-4884...
D43	3'-0"	Kitchen Service	3e808399-3091-4ea3...
D44	20'-0"	Kitchen Service	de0e8243-3a41-4c37...
D45	12'-0"	Kitchen Service	bdff96b3-d4ae-4a7a...
D46	7'-7"	Kitchen Service	749ea7b3-edfa-4c35...
D47	3'-6"	Primary Suite	6e723617-d275-4136...
D48	14'-8"	Primary Suite	721ec173-f106-4705...

ID	DIMENSION	DETAIL SHEET	SOURCE ANNOTATION ID
D49	2'-1"	Primary Suite	e72177c0-fc92-4416...
D50	6'-1"	Living Music	61e7ed6a-1e81-4c34...
D51	3'-2"	Primary Suite	f5ca5028-fc41-41b0...
D52	2'-0"	Primary Suite	8706b7ef-b620-471c...
D53	4'-2"	Primary Suite	e5ab7d08-34ee-45d3...
D54	13'-3"	Primary Suite	c3a77bd4-f9b8-4c7d...
D55	6'-2"	Kitchen Service	6733c23e-5c21-4f96...
D56	6'-2"	Kitchen Service	9c49392e-830b-4307...
D57	14'-1"	Kitchen Service	b7aca6d4-199d-4cb0...
D58	21'-0"	Kitchen Service	4af5c628-7953-40de...
D59	16'-7"	Living Music	ae0f2c17-e317-46bc...
D60	7'-3"	Living Music	2542b26b-5a40-4242...
D61	16'-7"	Living Music	a7e9e562-2b7f-4280...

The values above are calculated only from the owner-created dimensionLine spans, as Sweet Home 3D displays those annotations.
They are not replacement measurements taken from wall geometry. Source endpoints and offsets are preserved in the JSON download.
Annotations may refer to wall centerlines, clear openings, fixtures or approximate spans; their placement does not establish construction intent.